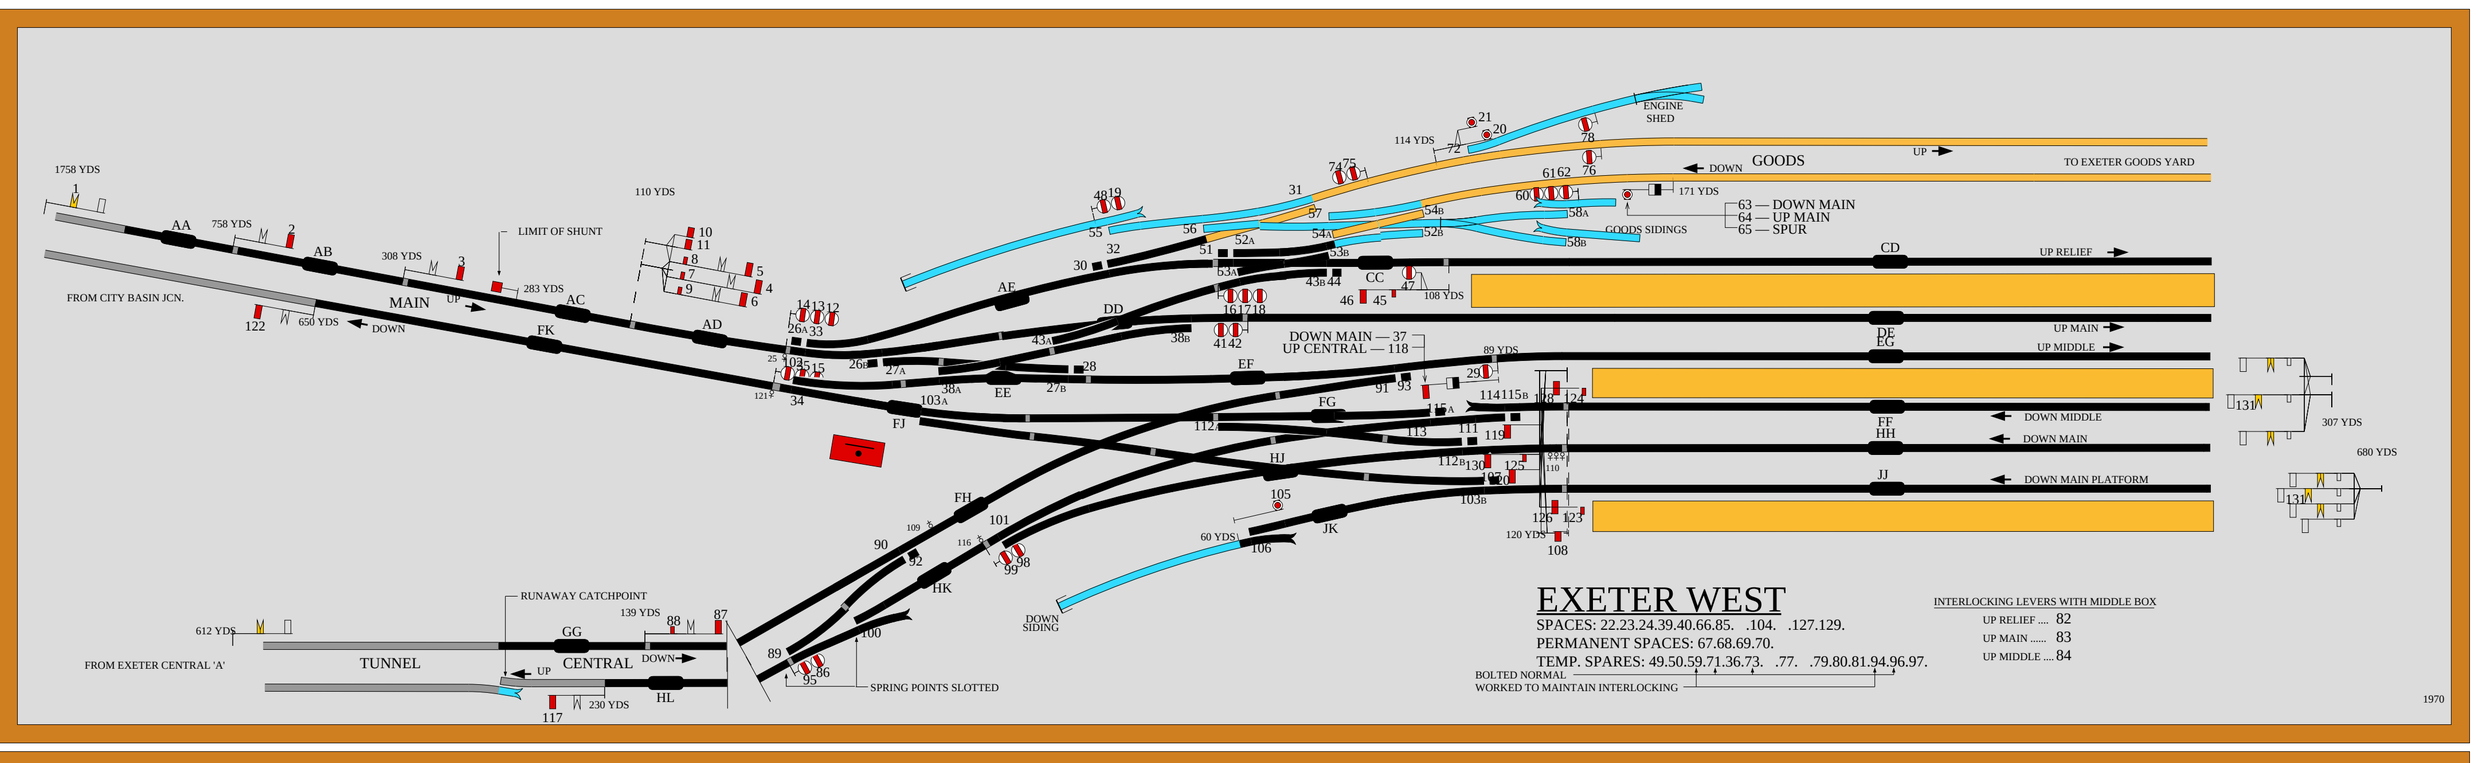
EXETER WEST
SPACES: 22.23.24.39.40.66.85. .104. .127.129.
PERMANENT SPACES: 67.68.69.70.
TEMP. SPARES: 49.50.59.71.36.73. .77. .79.80.81.94.96.97.
BOLTED NORMAL
WORKED TO MAINTAIN INTERLOCKING
INTERLOCKING LEVERS WITH MIDDLE BOX
UP RELIEF 82
UP MAIN 83
UP MIDDLE 84
1970
1758 YDS
758 YDS
308 YDS
110 YDS
LIMIT OF SHUNT
283 YDS
FROM CITY BASIN JCN.
MAIN
UP
DOWN
650 YDS
AA
AB
AC
AD
AE
AF
CC
CD
DD
DE
EE
EF
EG
FF
FG
FH
FJ
FK
GG
HH
HJ
HK
HL
JJ
JK
ENGINE SHED
GOODS
TO EXETER GOODS YARD
UP RELIEF
UP MAIN
UP MIDDLE
DOWN MIDDLE
DOWN MAIN
DOWN MAIN PLATFORM
171 YDS
63 — DOWN MAIN
64 — UP MAIN
65 — SPUR
GOODS SIDINGS
114 YDS
108 YDS
89 YDS
DOWN MAIN — 37
UP CENTRAL — 118
307 YDS
680 YDS
DOWN SIDING
60 YDS
120 YDS
612 YDS
RUNAWAY CATCHPOINT
139 YDS
FROM EXETER CENTRAL 'A'
TUNNEL
CENTRAL
230 YDS
SPRING POINTS SLOTTED

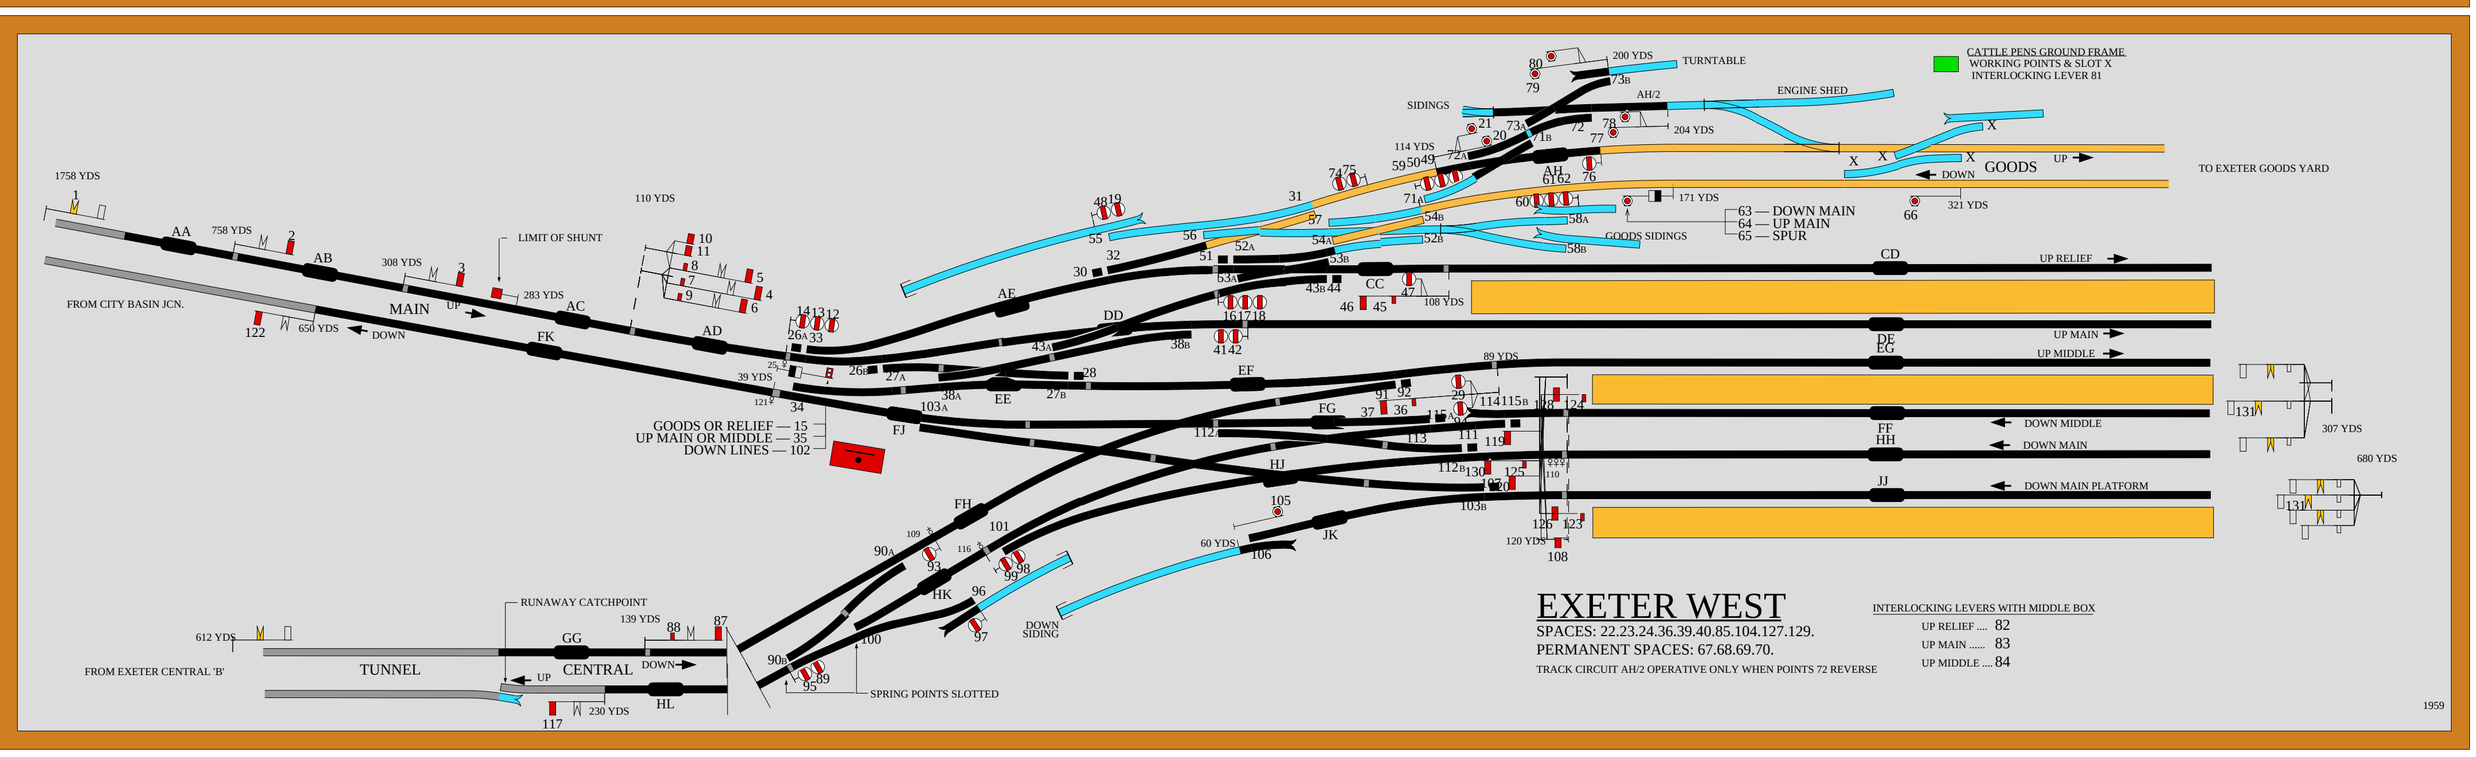
EXETER WEST
SPACES: 22.23.24.36.39.40.85.104.127.129.
PERMANENT SPACES: 67.68.69.70.
TRACK CIRCUIT AH/2 OPERATIVE ONLY WHEN POINTS 72 REVERSE
INTERLOCKING LEVERS WITH MIDDLE BOX
UP RELIEF 82
UP MAIN 83
UP MIDDLE 84
1959
CATTLE PENS GROUND FRAME
WORKING POINTS & SLOT X
INTERLOCKING LEVER 81
200 YDS
TURNTABLE
SIDINGS
AH/2
204 YDS
ENGINE SHED
321 YDS
GOODS OR RELIEF — 15
UP MAIN OR MIDDLE — 35
DOWN LINES — 102
FROM EXETER CENTRAL 'B'

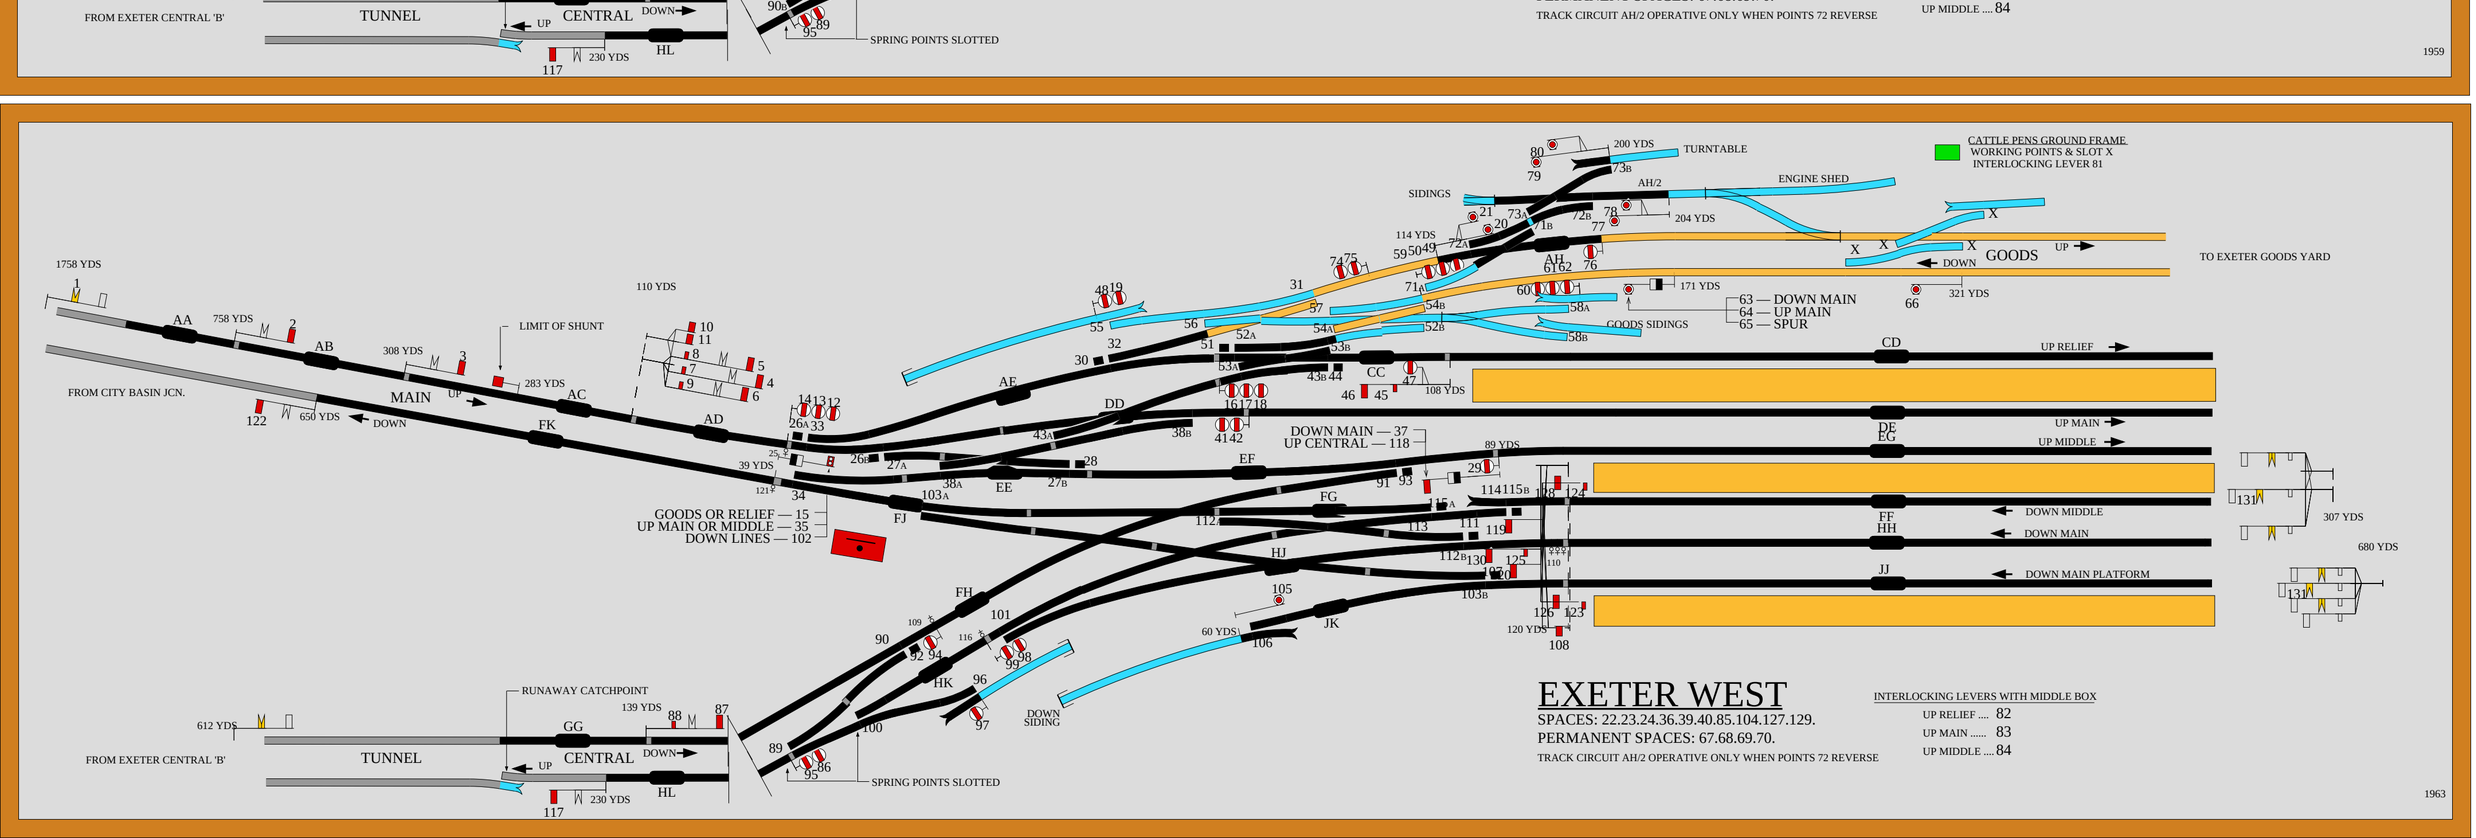
EXETER WEST
SPACES: 22.23.24.36.39.40.85.104.127.129.
PERMANENT SPACES: 67.68.69.70.
TRACK CIRCUIT AH/2 OPERATIVE ONLY WHEN POINTS 72 REVERSE
INTERLOCKING LEVERS WITH MIDDLE BOX
UP RELIEF 82
UP MAIN 83
UP MIDDLE 84
1963
CATTLE PENS GROUND FRAME
WORKING POINTS & SLOT X
INTERLOCKING LEVER 81
200 YDS
TURNTABLE
SIDINGS
AH/2
204 YDS
ENGINE SHED
321 YDS
GOODS OR RELIEF — 15
UP MAIN OR MIDDLE — 35
DOWN LINES — 102
FROM EXETER CENTRAL 'B'